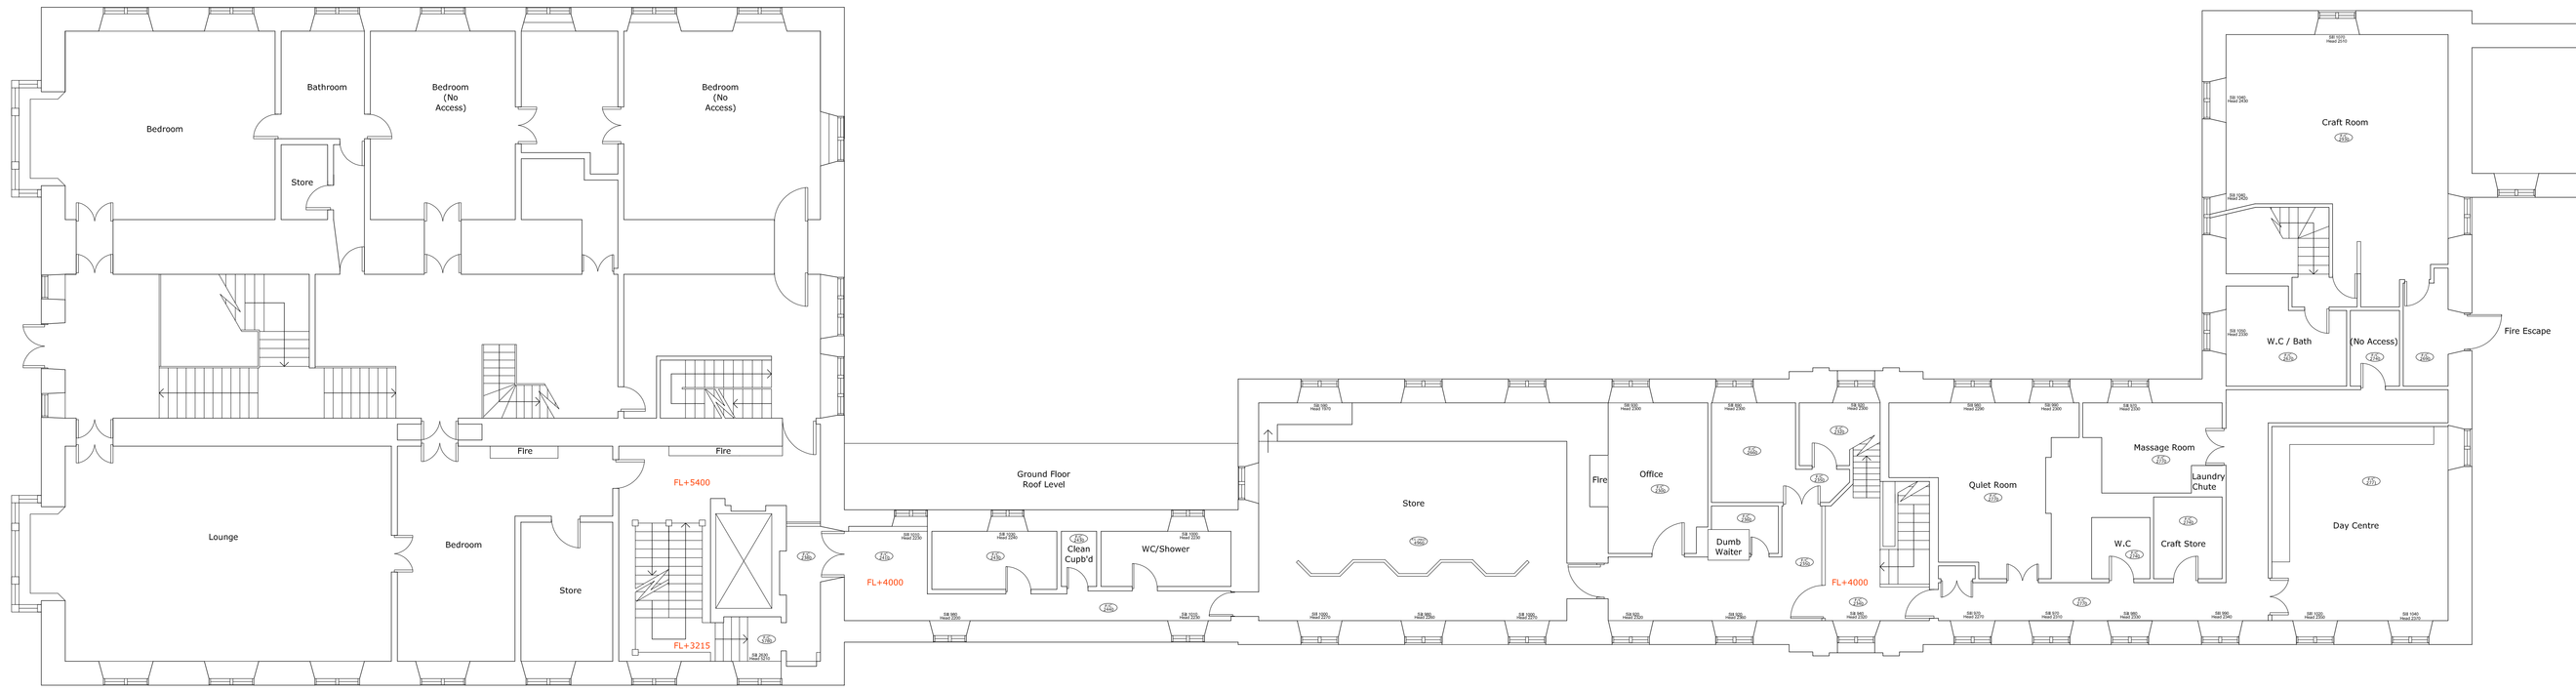

First Floor

NOTES

Do not scale from drawing to ascertain dimensions.

Any error or omission must be reported to Ominic Design Limited before proceeding with any work.

All displayed dimensions and levels should be verified on site by the contractor prior to commencement of work.

Copyright for all designs and drawings in whole or in part will remain with Ominic Design Limited in accordance with The Copyright Act.

No	REVISION	DATE
B	Heights and levels added	15/12/10
A	Drawing re-scaled at 1:100 to fit on A0	04/10/10

CLIENT
Sue Ryder Care

PROJECT
Thorpe Hall
Peterborough

TITLE
First Floor
Existing General
Arrangement

DATE	DRAWN	APPROVED
18/09/10	IDG	IDG

FILE REF.
100801_THO.dwg

SCALE	DATE PLOTTED	PLOT No.
1:100 @ A0		

JOB No.	DRAWING No.	REV.
100801	THOga	B

SIGNED:
NAME:
DEPARTMENT:

AS SURVEYED

TEL: 07947 877759
EMAIL: ENQUIRIES@OMINICDESIGN.CO.UK
OMINIC DESIGN LIMITED : 20 AUSTIN ROAD : ORPINGTON : KENT : BR5 2BU

OMINIC